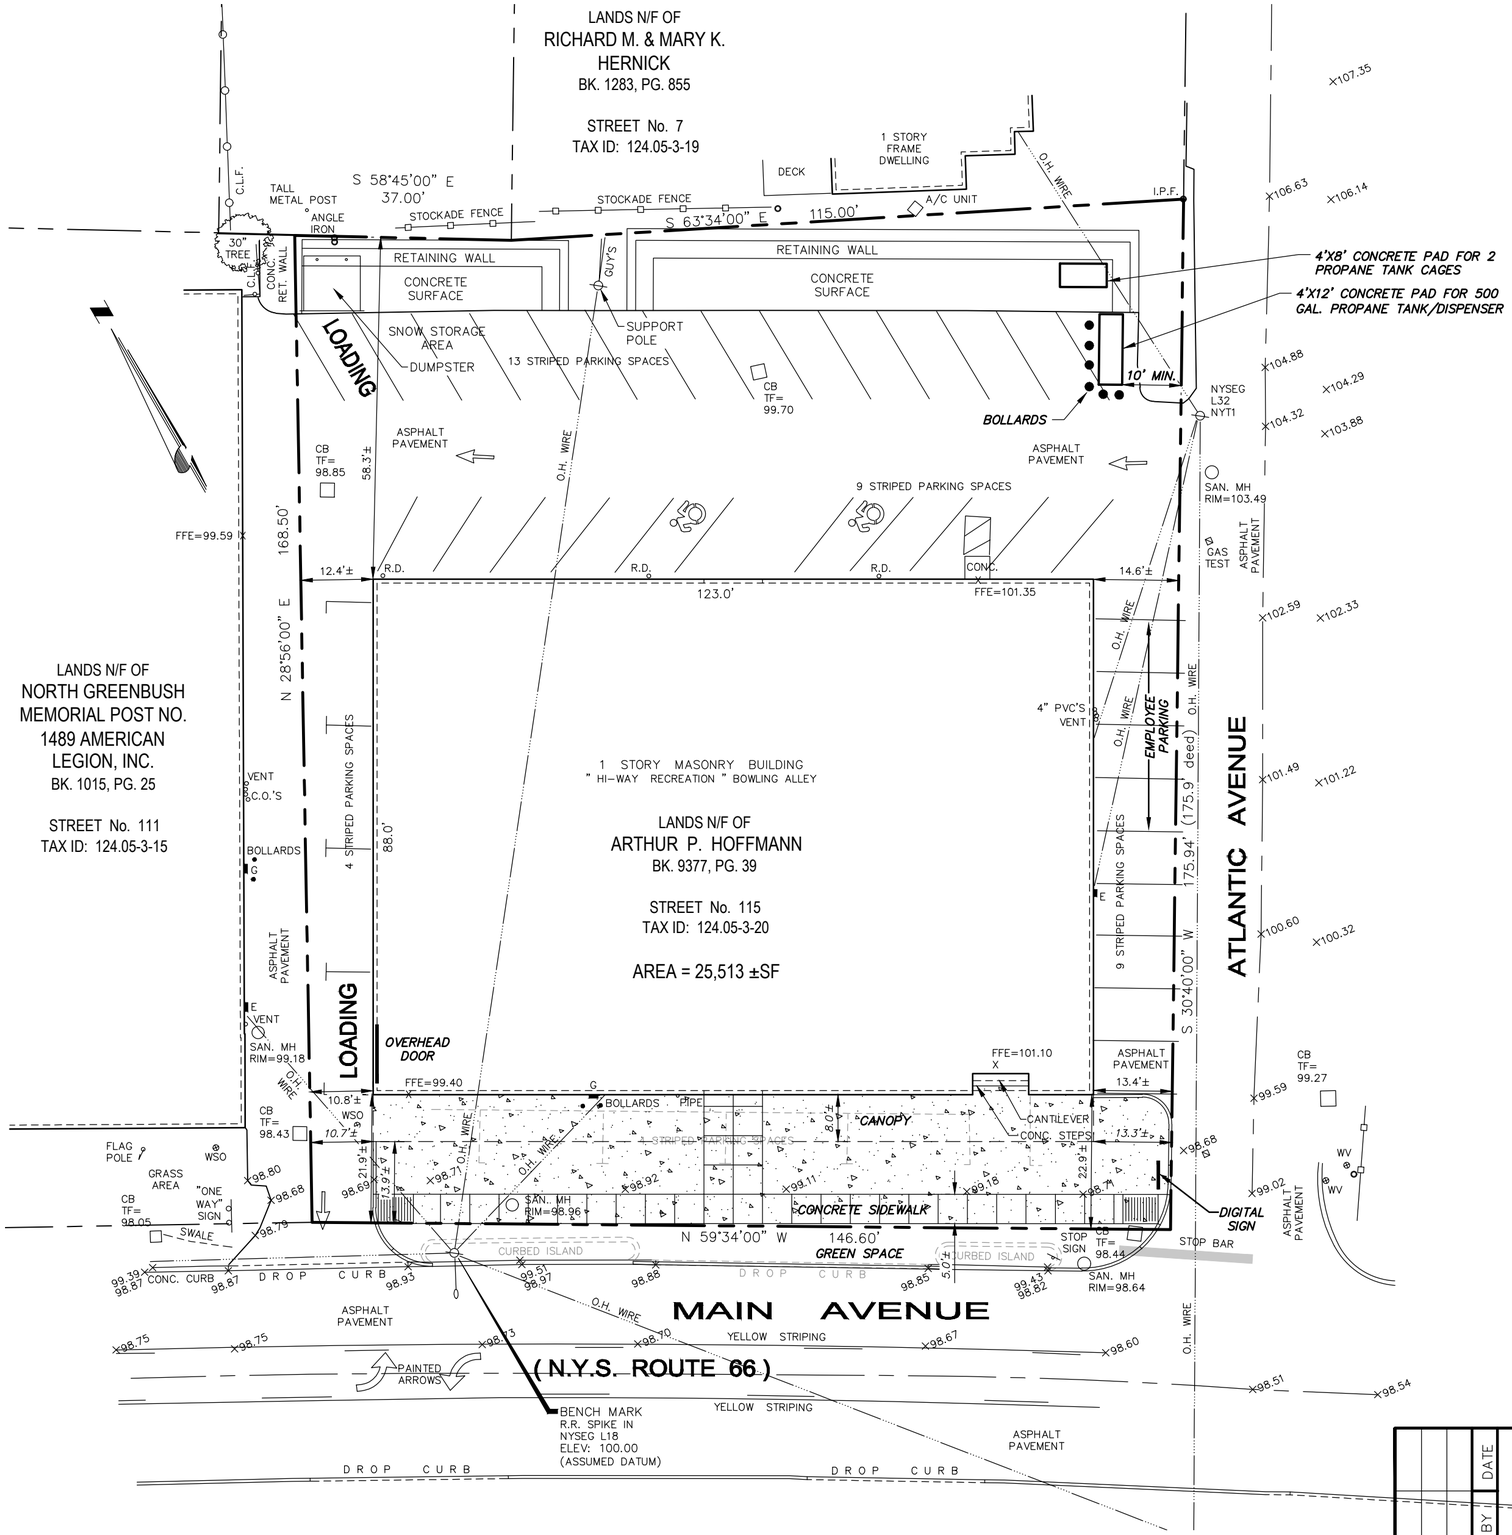

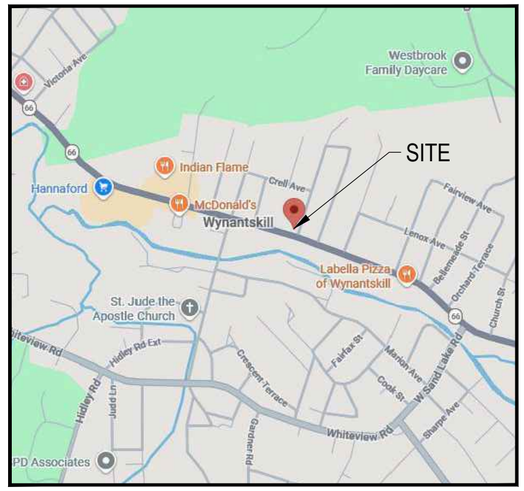

SITE LOCATION MAP

N.T.S.

MAP NOTES:

1. BASE MAPPING SHOWN HEREON WAS PROVIDED PER THE MAP REFERENCE AND DOES NOT CONSTITUTE AN ACTUAL FIELD SURVEY BY ABD ENGINEERS & SURVEYORS LLP.
2. TAX MAP DESIGNATION: 124.05 – 3 – 20.
3. THE OFFSETS OR DIMENSIONS SHOWN HEREON, FROM PROPERTY LINES TO BUILDINGS ARE FOR BUILDING REFERENCE AND LOCATION AND ARE NOT INTENDED TO MONUMENT THE PROPERTY LINES OR TO GUIDE THE ERECTION OF FENCES, ADDITIONAL STRUCTURES, OR ANY OTHER IMPROVEMENT.
4. SUBJECT TO ALL RIGHTS, EASEMENTS, COVENANTS AND RESTRICTIONS OF RECORD.

MAP REFERENCE:

1. "SITE PLAN, LANDS KNOWN AS, STREET No. 115 MAIN AVENUE, TOWN OF NORTH GREENBUSH, COUNTY OF RENSSELAER, SATE OF NEW YORK", DATED FEBRUARY 8, 2021, LAST REVISED FEBRUARY 23, 2021, AS PREPARED BY ADVANCE ENGINEERING & SURVEYING, PLLC.

Dig Safely. New York
Call 811 before you dig

NO.	REVISION	BY	DATE

ALTERATION OF THIS DOCUMENT EXCEPT BY A LICENSED PROFESSIONAL ENGINEER IS ILLEGAL

STATE OF NEW YORK
LUIGI A. PALLESCHI
94676
LICENSED PROFESSIONAL ENGINEER

LUIGI A. PALLESCHI, P.E.
N.Y.S. LICENSE NO. 94676

SITE PLAN

OF LANDS KNOWN AS

STREET No. 115 MAIN AVENUE

TOWN OF NORTH GREENBUSH | COUNTY OF RENSSELAER

STATE OF NEW YORK

ABD ENGINEERS SURVEYORS
411 Union Street Schenectady, N.Y. 12305
518-377-0315 Fax.518-377-0379
www.abdeng.com

DATE:	SCALE:	DWG.	SHEET OF
FEBRUARY 25, 2026	1" = 20'	5958A-SITE	1 1